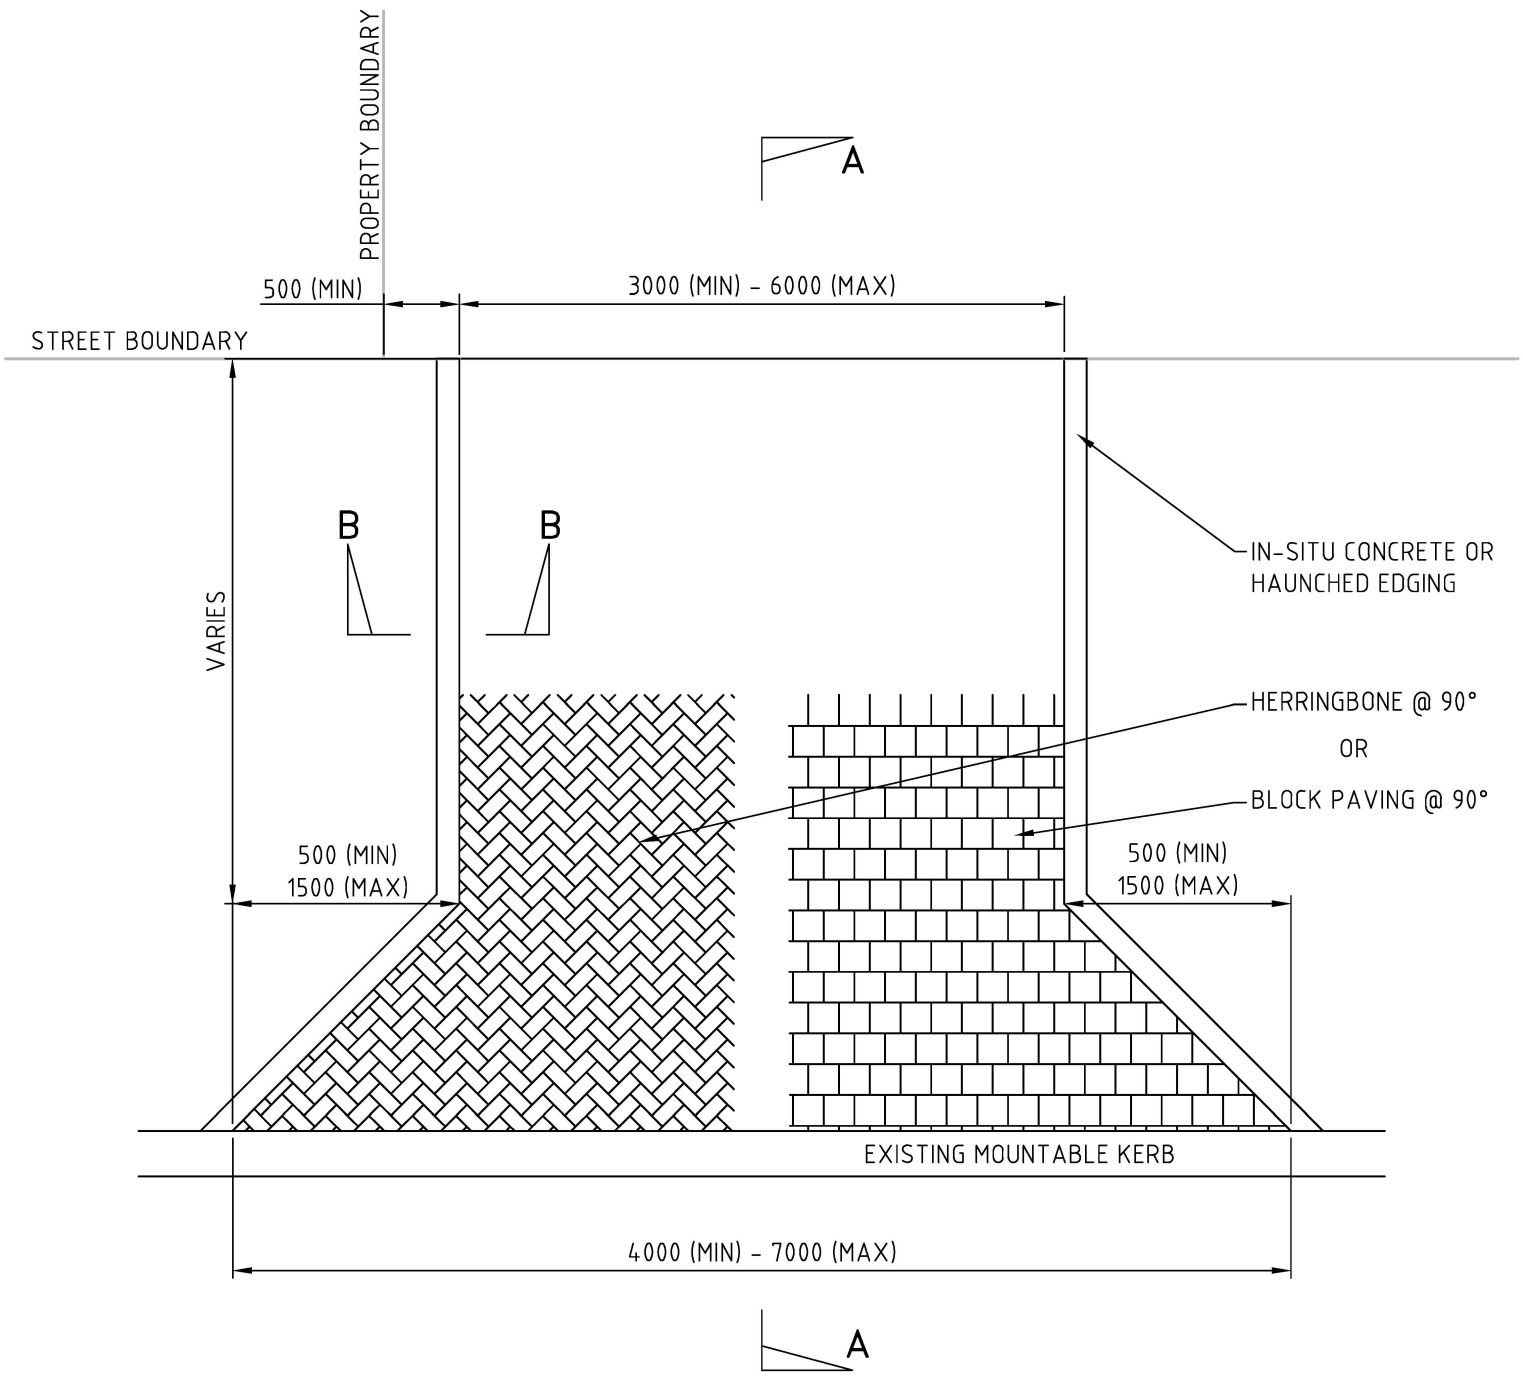

TYPICAL BRICK PAVED CROSSOVER

SCALE 1:50

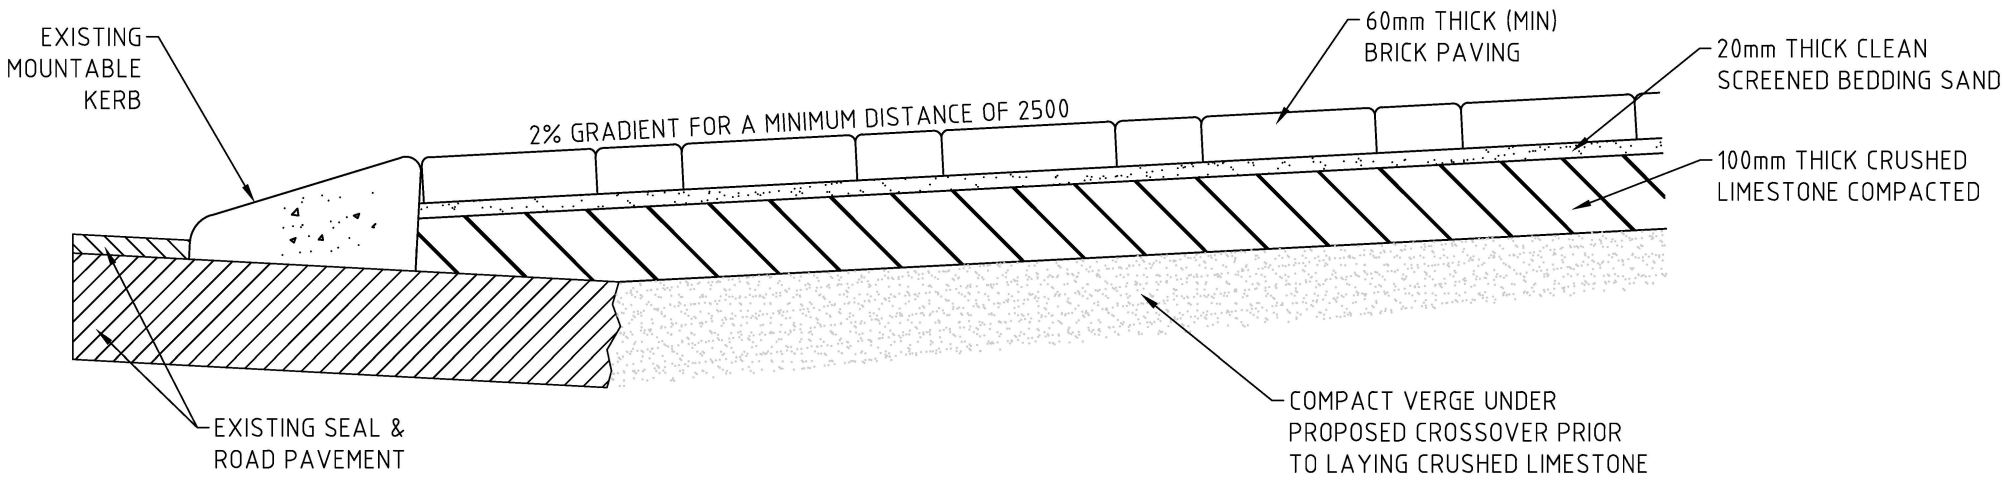

SECTION A–A

SCALE 1:10

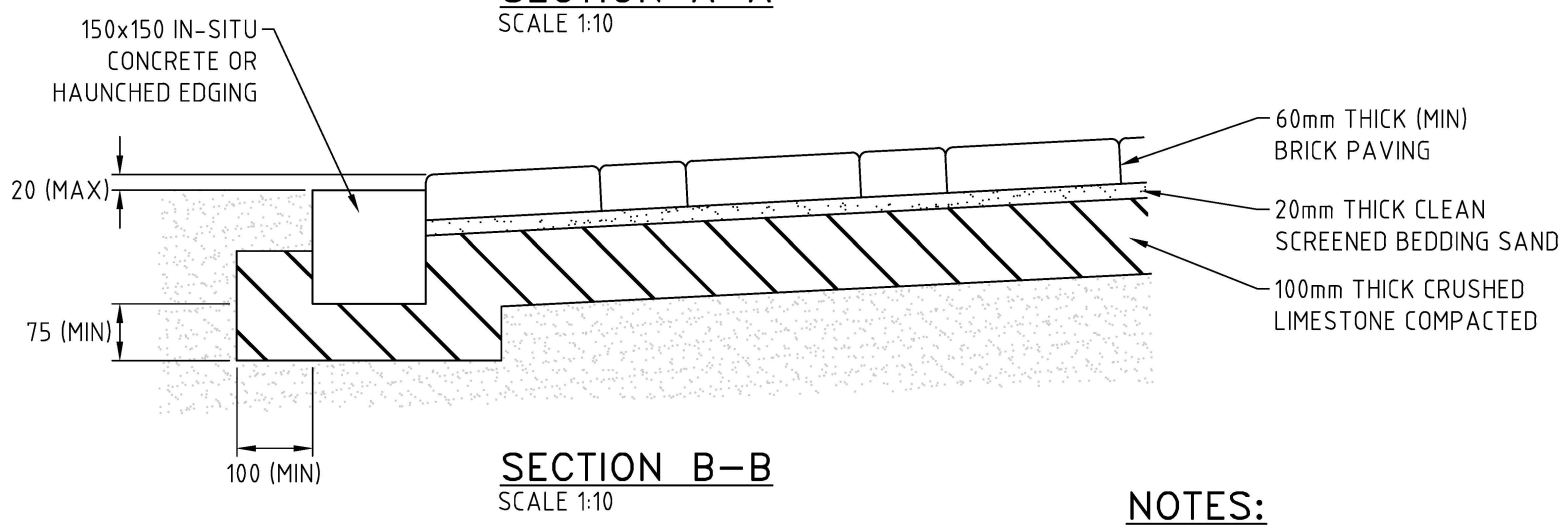

SECTION B–B

SCALE 1:10

NOTES:

1. ALL DIMENSIONS IN MILLIMETERS.
2. DRAWING TO BE READ IN CONJUNCTION WITH CITY OF KWINANA CROSSOVER SPECIFICATION.

REV	DATE	DESCRIPTION	AUTH
D	06/18	REVIEW OF DRAWING WITH DIMENSION MODIFICATIONS MADE	J.M
C	08/15	GENERAL MODIFICATION	S.H
B	09/12	CITY OF KWINANA LOGO ADDED	S.H
A	08/11	ADOPTED BY COUNCIL	V.K

ASSOCIATE CONSULTANT:

City of Kwinana

PROJECT: CITY OF KWINANA
CROSSOVER STANDARD DETAIL

ADDRESS: Cnr Gilmore Avenue and Sulphur Road, Kwinana WA 6167
PHONE: (08) 9439 0200
FAX: (08) 9439 0222
EMAIL: admin@kwinana.wa.gov.au
WEB: http://www.kwinana.wa.gov.au

SCALE AS SHOWN (A3)
DESIGN N.S CHECK R.N
DRAWN J.M DATE 08/11
AUTHORISED (MANAGER ENGINEERING SERVICES) R.NAJAFZADEH

DRAWING TITLE: BRICK PAVED STANDARD DETAIL
FILE NO. .
DRAWING NUMBER STD–CR02
REVISION D