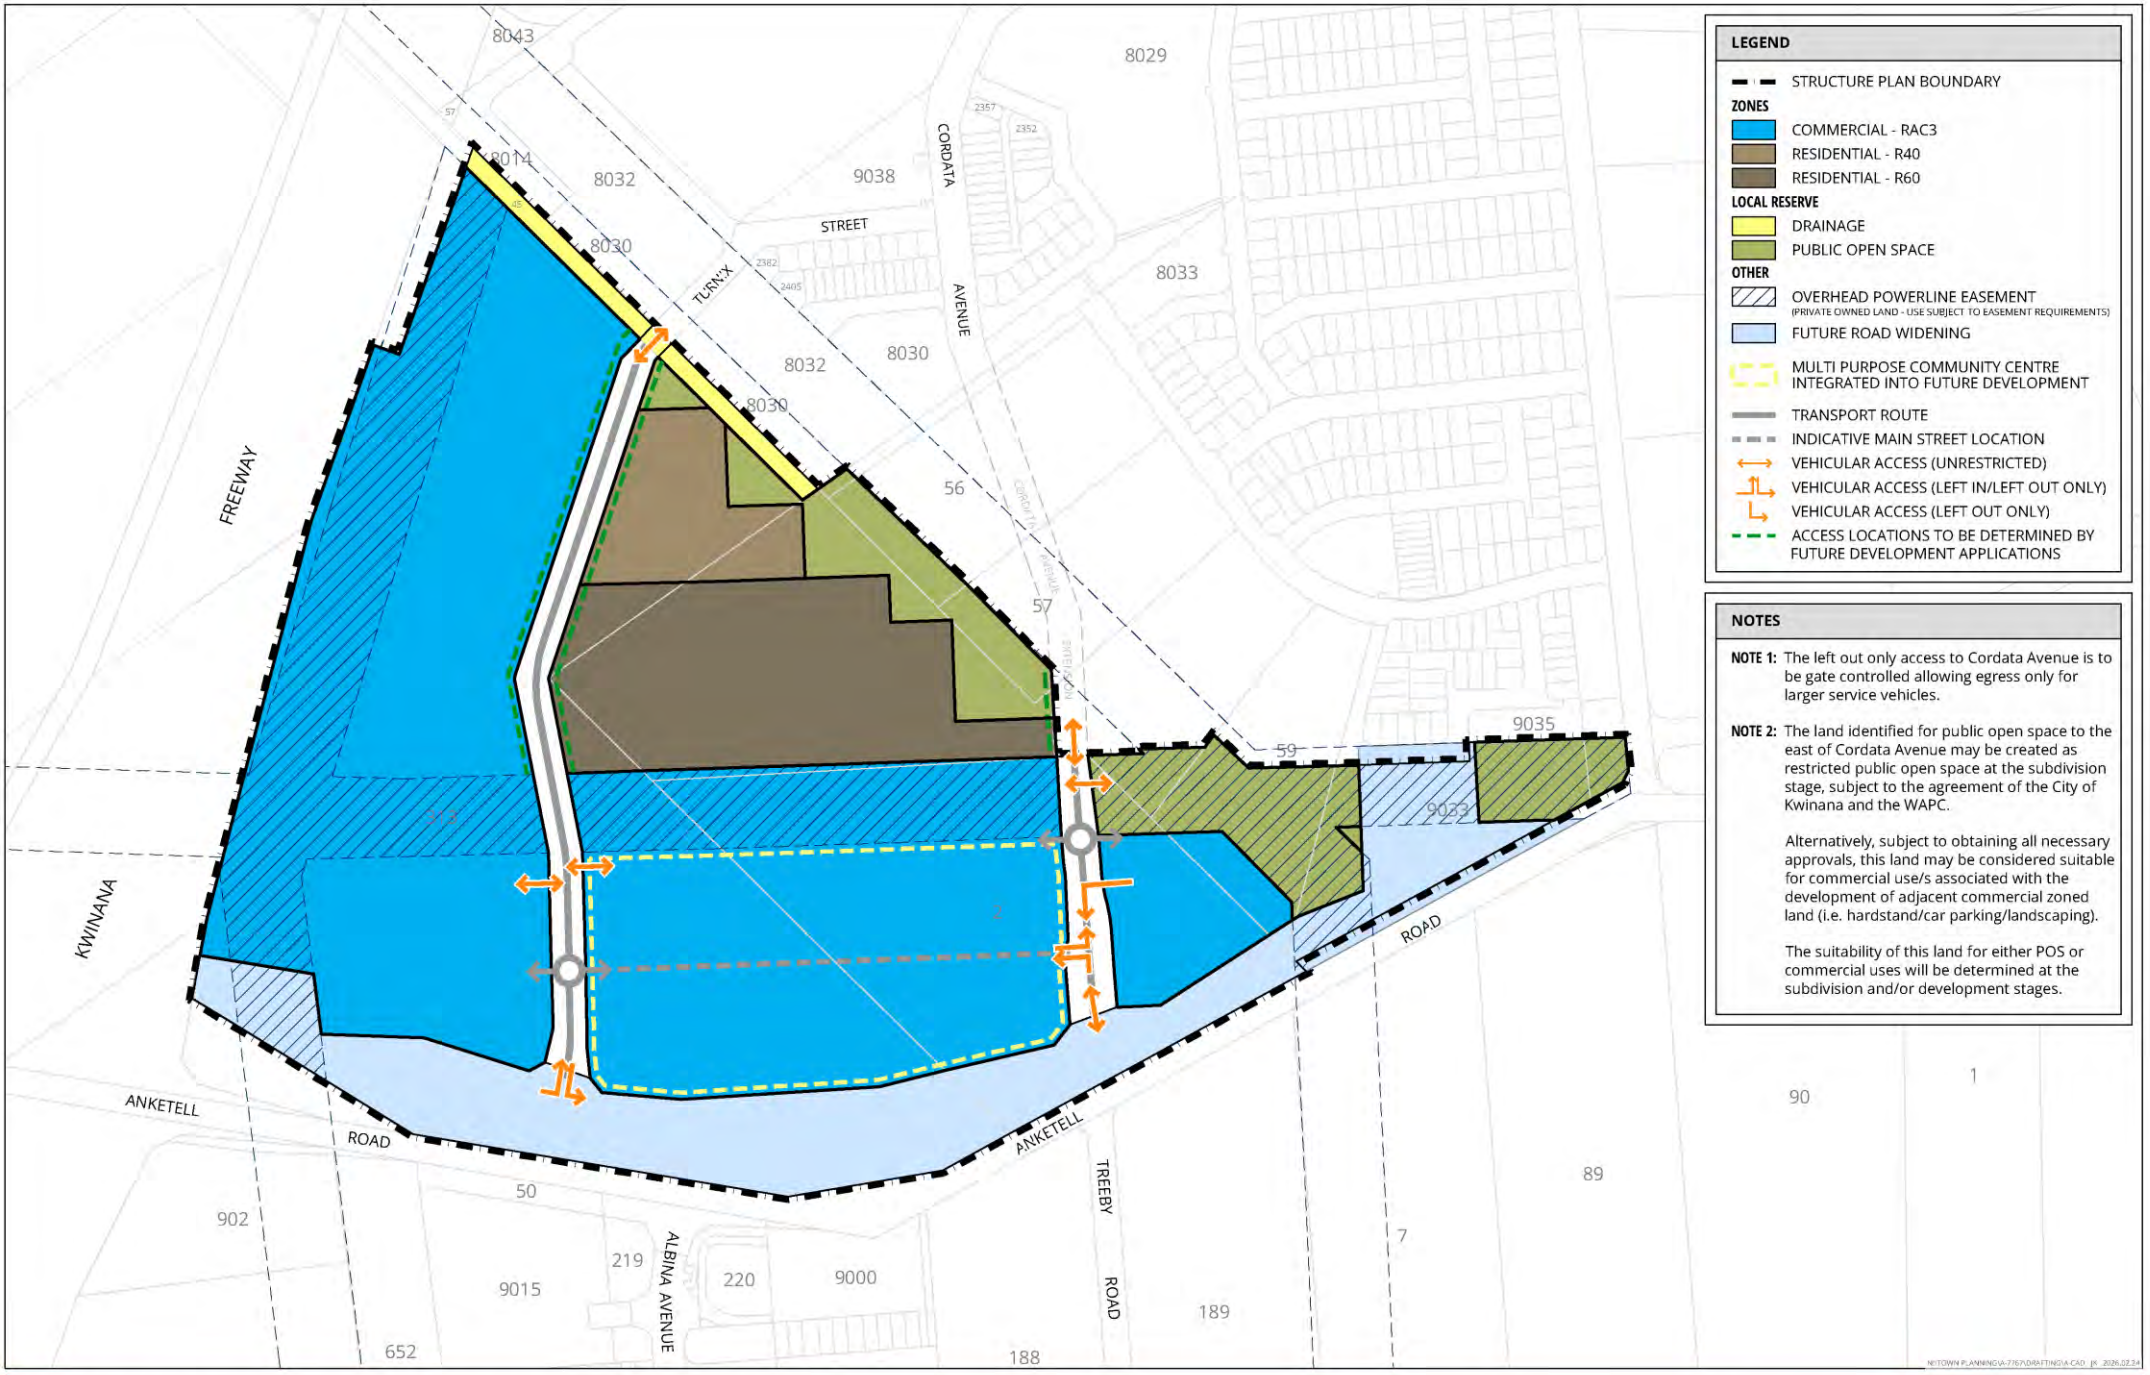


WANDI DISTRICT CENTRE PRECINCT STRUCTURE PLAN

VARIOUS LOTS, ANKETELL ROAD
WANDI

PLAN 1

N

0 100 m
SCALE @ A3: 1:4000

A7767A-FIG-38-G

DRAWN: JS
DATE CREATED: 2026.02.24
PROJECTION: MGA50 GDA94
CADASTRE: LANDGATE

This document may not be reproduced without the written consent of Rowe Group. All areas and dimensions are subject to survey.

ROWE GROUP